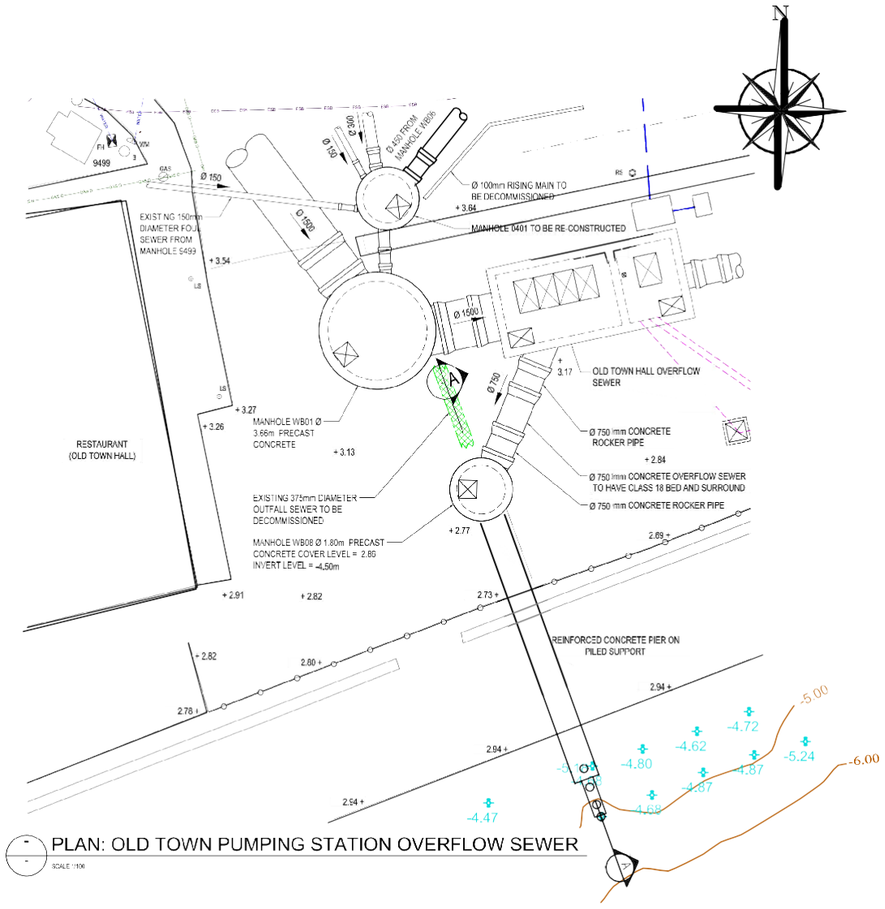

PLAN: OLD TOWN PUMPING STATION OVERFLOW SEWER

SCALE 1:100

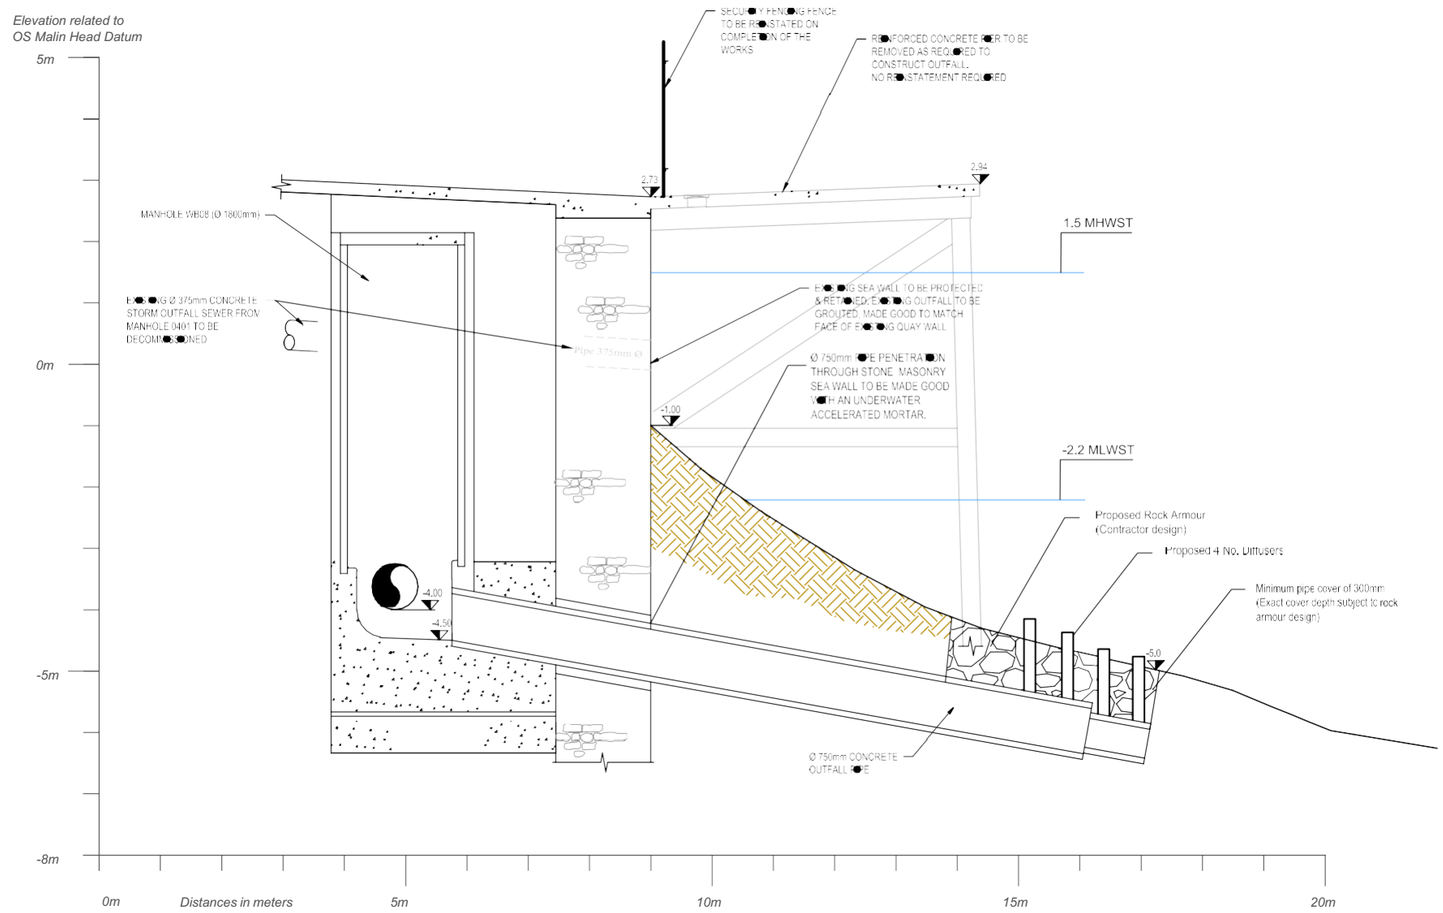

SECTION A-A (MODIFIED ARRANGEMENT)

SCALE 1:10

Yours faithfully,

Shane Cosgrove
Chartered Engineer, Senior Project Manager
for NICHOLAS O'DWYER LTD.

REV	DATE	DESCRIPTION	D	C	A

NICHOLAS O'DWYER
Unit E4, Nutgrove Office Park, Nutgrove Avenue, Dublin 14
T +353 1 296 9000
F +353 1 296 9001
E dublin@nodwyer.com
W www.nodwyer.com

CLIENT
UISCE EIREANN | IRISH WATER
IRISH WATER
Colvill House,
24-26 Talbot Street,
Dublin 1.

PRELIMINARY

COPYRIGHT RESERVED - THIS DRAWING IS NOT TO BE USED FOR A PURPOSE OTHER THAN THAT FOR WHICH HAS BEEN SUPPLIED BY NICHOLAS O'DWYER LTD. NOR TO BE COPIED OR REPRODUCED IN ANY MANNER WITHOUT WRITTEN CONSENT.

TITLE
OLD TOWN HALL OVERFLOW
SW007-COBH
PROPOSED OUTFALL DETAIL

SCALES	DRAWN	CHECKED	APPROVED
1 : 100	D Spillane	S Cosgrove	J Power
	DATE 20.07.16	DATE 20.07.16	DATE 20.07.16

DRAWING No. 20506-FL-CH-124

REV -