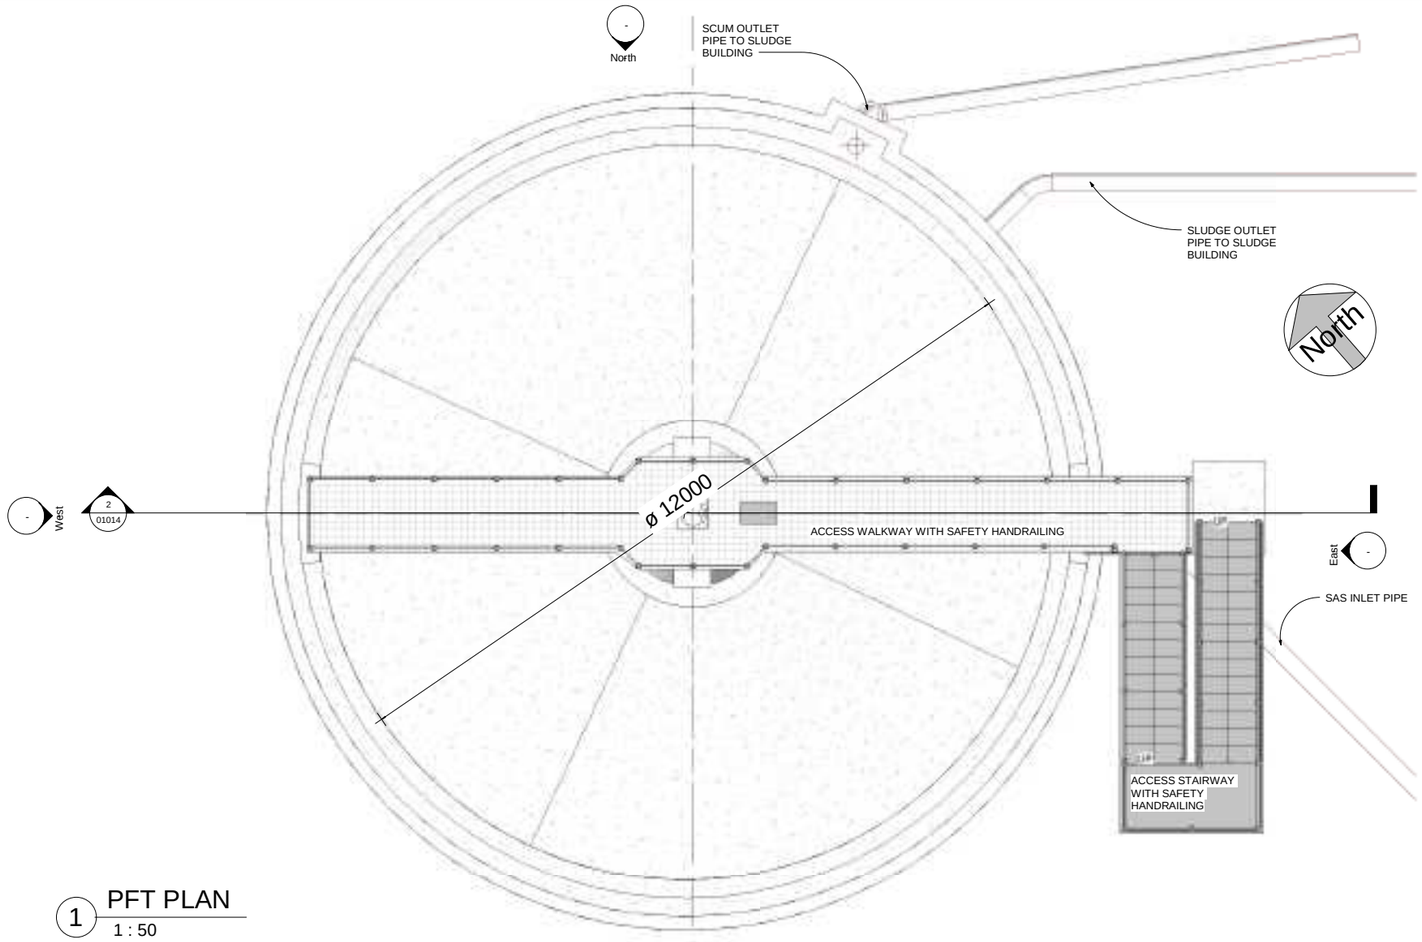


1 PFT PLAN
1 : 50

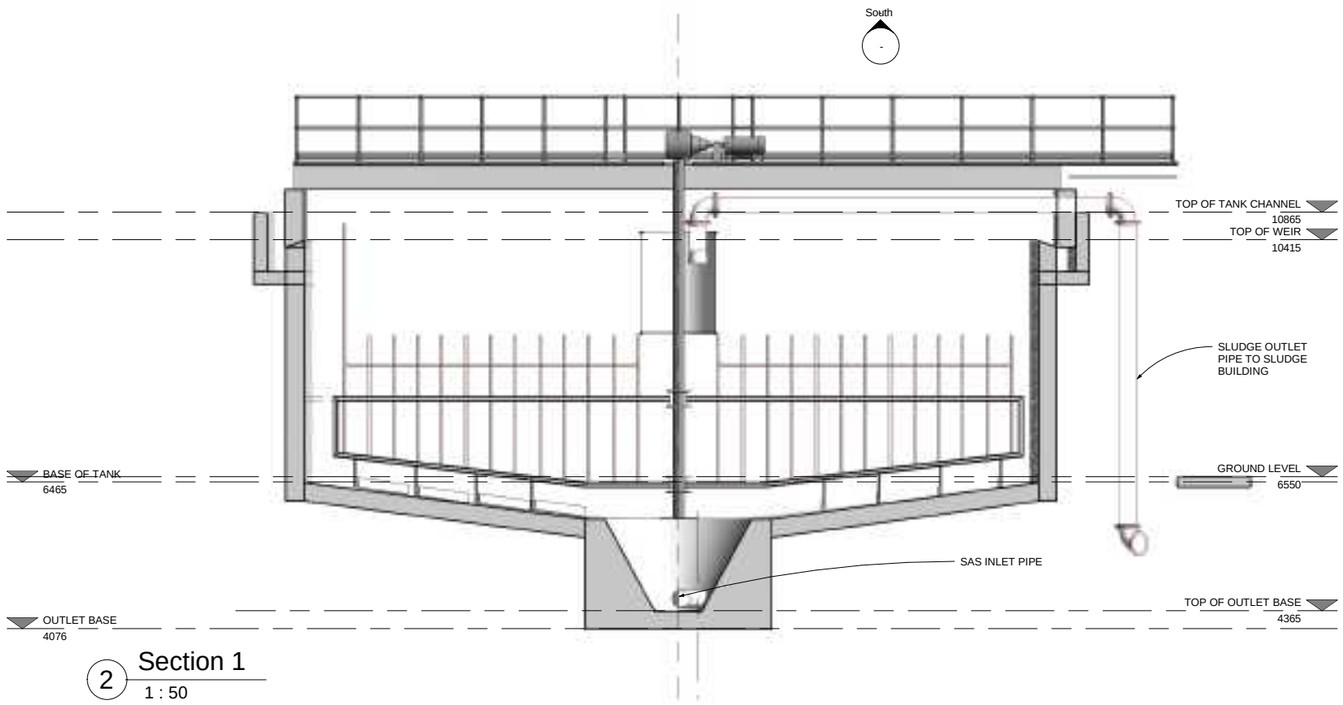


2 Section 1
1 : 50

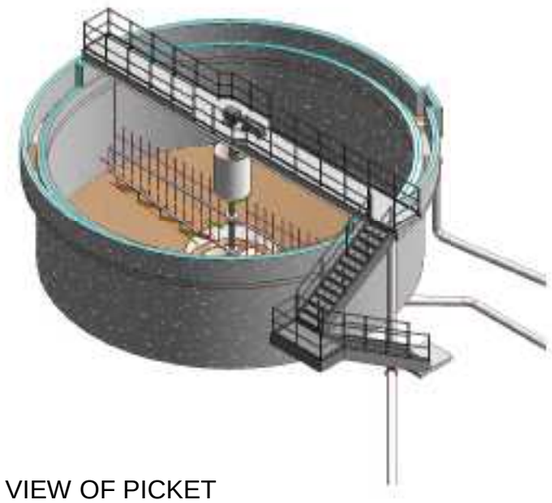

3 3D VIEW OF PICKET
FENCE THICKENER TANK

DO NOT SCALE REDUCED COPY -A3 PRINT

**Copyright**
**This drawing and any design here on is the copyright of the Consultants and must not be reproduced without their written consent.**
**All drawings remain the property of the Consultants.**

THIS DRAWING TO BE READ IN CONJUNCTION WITH ALL RELEVANT ARCHITECTS AND ENGINEERS DRAWINGS.

FIGURED DIMENSIONS ONLY TO BE TAKEN FROM THIS DRAWING.

ALL LEVELS ARE IN METRES AND RELATE TO DATUM AT MALIN HEAD.

THIS DRAWING IS REPRODUCED FROM DIGITAL MAPS:
O.S. MAPS - Scale 1:2,500
O.S. MAPS - Scale 1:1,000
DISCOVERY SERIES - Scale 1:50,000

ALL MAPS ARE REFERENCED TO IRISH NATIONAL GRID (I.T.M.)

REPRODUCED FROM THE ORDNANCE SURVEY OF IRELAND BY PERMISSION OF THE GOVERNMENT. LICENSE NO. 3-3-34.

THIS DRAWING IS A COPY OF AN ELECTRONIC FILE AND IS COPYRIGHT.

ALL DIMENSIONS TO BE CHECKED ON SITE.

ALL MATERIALS AND WORKMANSHIP TO BE IN ACCORDANCE WITH ENGINEERS SPECIFICATION.

IT IS THE CONTRACTORS RESPONSIBILITY TO VERIFY ALL DIMENSIONS AND LEVELS PRIOR TO COMMENCEMENT OF CONSTRUCTION.

| Rev: | Suit: | Revision Description | Checked: | Date: |
|---|---|---|---|---|
| C01 | A1 | ISSUED FOR EIAR | PJ | 28-02-23 |

Client:
UISCE EIREANN | IRISH WATER

Project:
**CASTLETROY WASTEWATER TREATMENT PLANT**

Clients Representative:
**J. B. Barry and Partners Limited**
**Consulting Engineers**
Classon House
Dundrum Business
Park Dundrum Road
Dublin 14
Tel: +353 1 485 1400
email: info@jbbarry.ie
web: www.jbbarry.ie

| | | | |
|---|---|---|---|
| Drawn By: | LA | Date: | 06/12/22 |
| Checked By: | PH | Date: | 06/12/22 |
| Approved by: | PJ | Date: | 06/12/22 |
| Internal Project No. 20701-JBB-00-XX-DR-Z | | Stage | EIAR |

Drawing Title:
**EXISTING PFT TANK No-1**
**PLAN AND SECTION**

Scales: 1 : 50

| Drawing No: | Sheet No: | Revision: | Suitability: |
|---|---|---|---|
| 20701-JBB-00-XX-DR-Z | 01014 | C01 | |

O:\20 Projects\20701 - Castletroy WwTP (Gate 2-4)\00.WIP\Dwg\EIAR Drawings-March 2023\20701-JBB-00-XX-DR-Z-01014-Existing PFT Tank_No-1.rvt