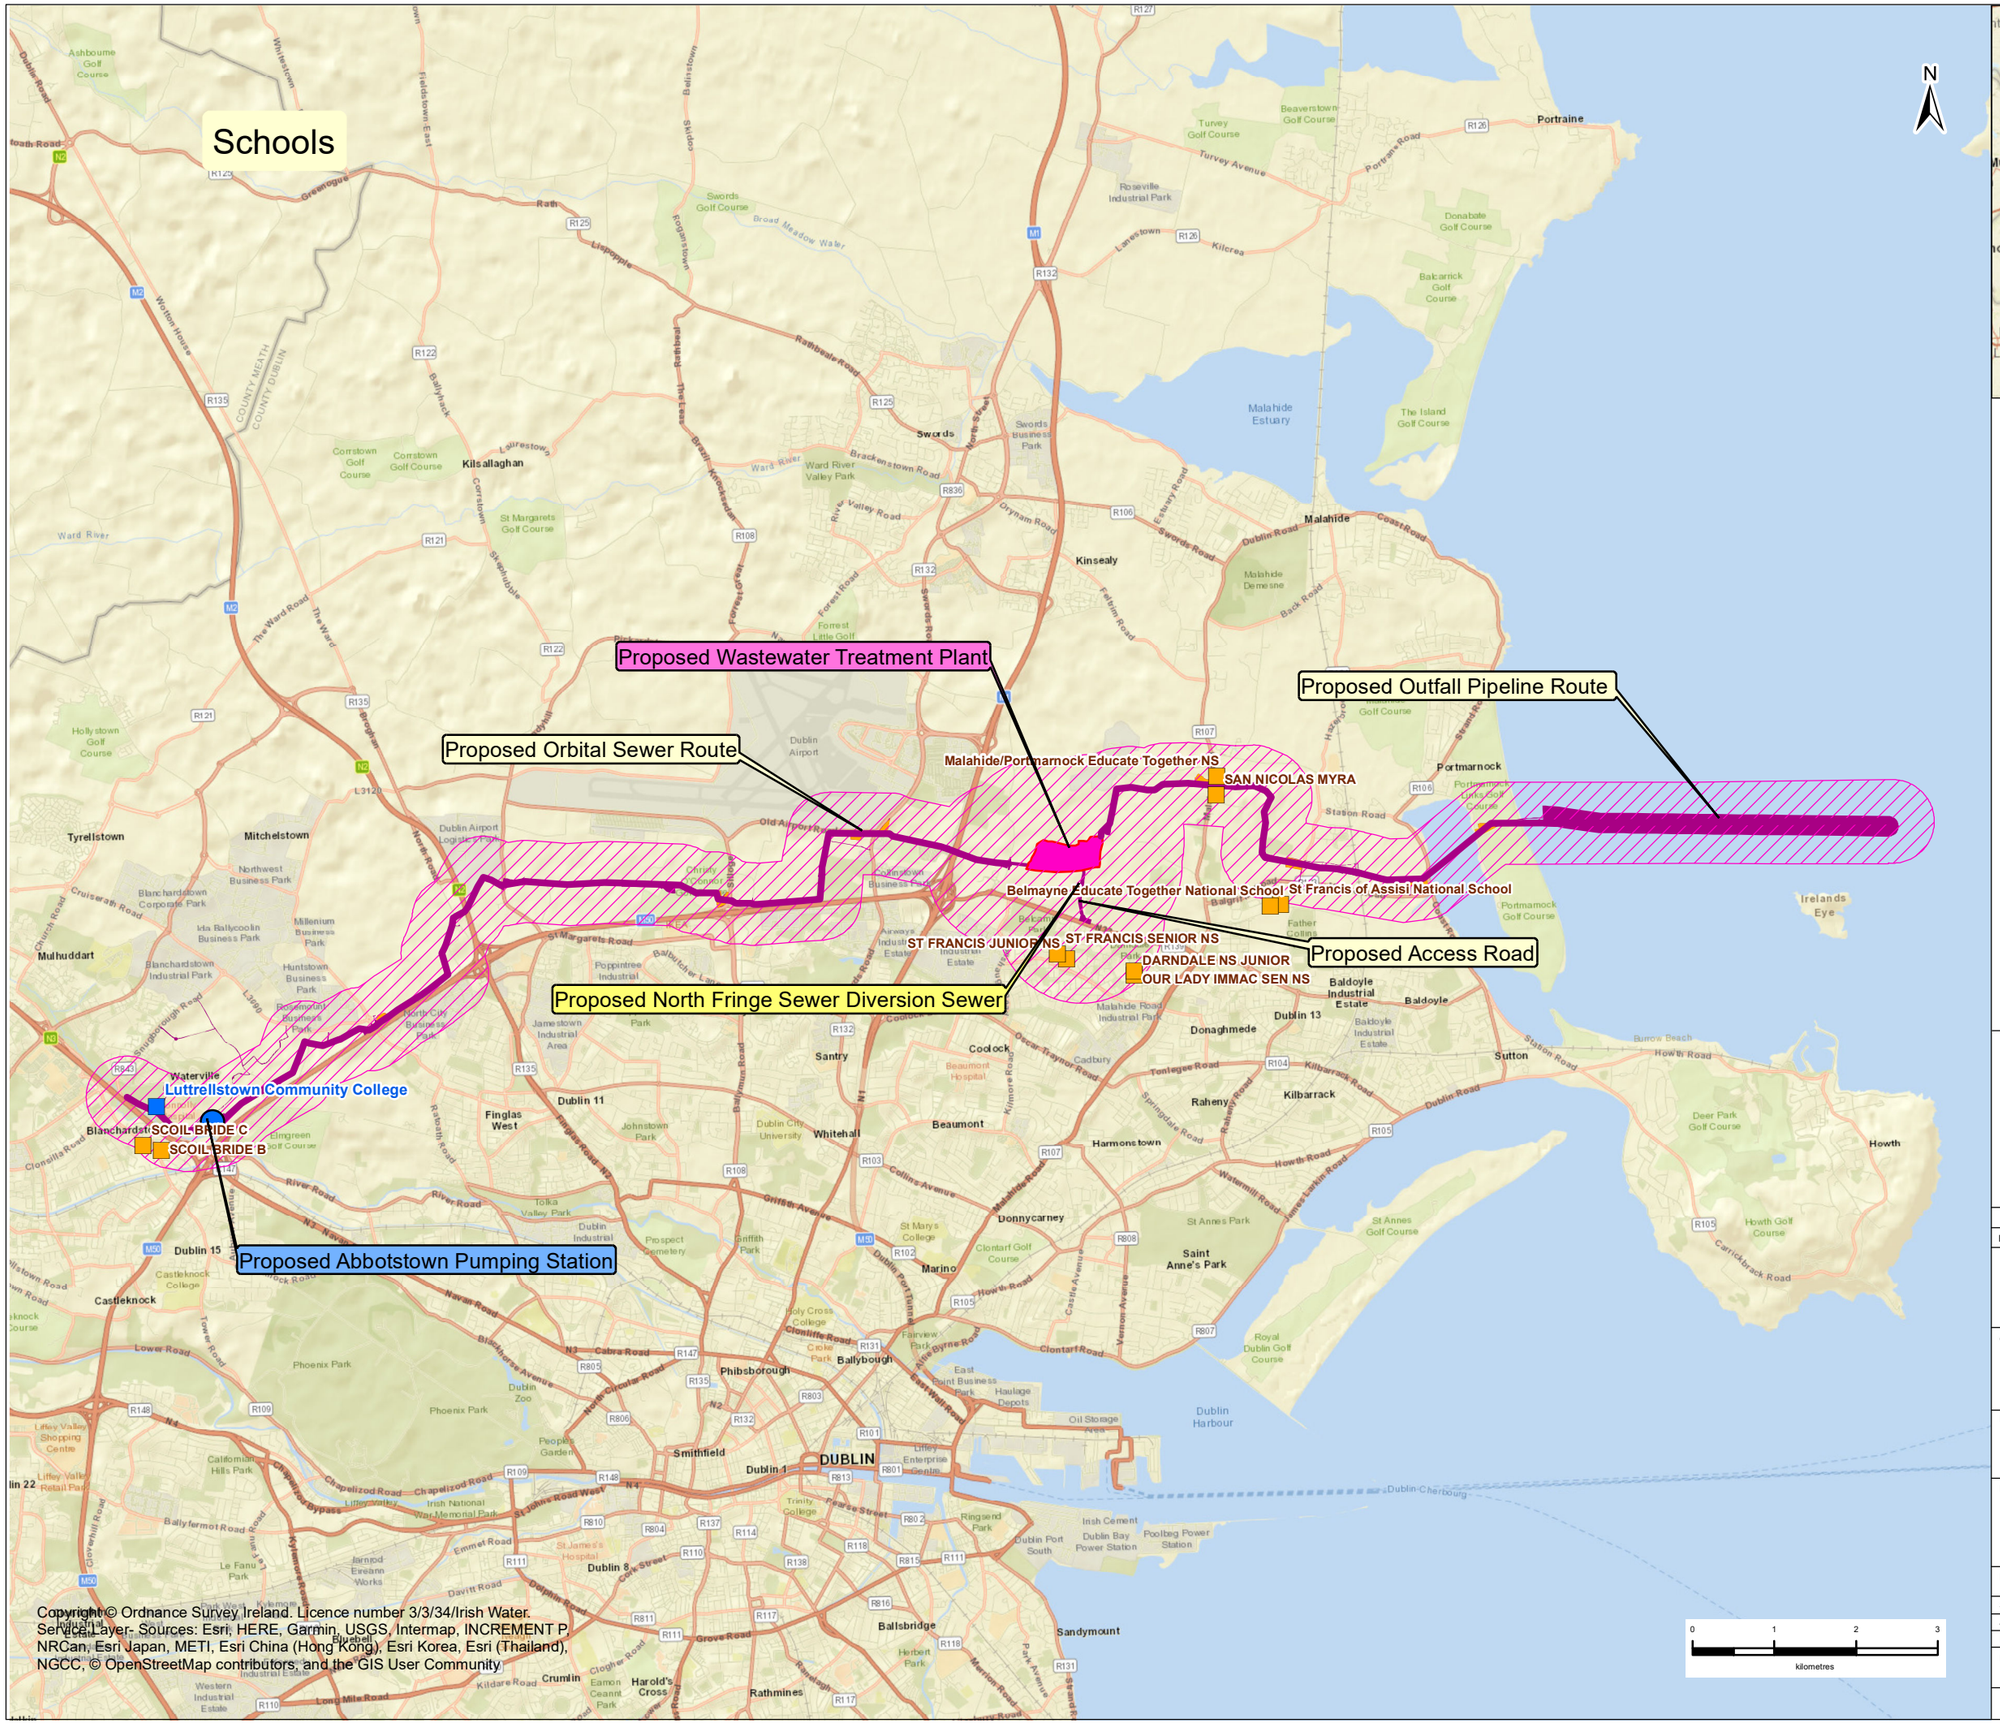

Copyright © Ordnance Survey Ireland. Licence number 3/3/34/Irish Water.
Service Layer: Sources: Esri, HERE, Garmin, USGS, Intermap, INCREMENT P, NRCan, Esri Japan, METI, Esri China (Hong Kong), Esri Korea, Esri (Thailand), NGCC, © OpenStreetMap contributors, and the GIS User Community.

Legend

- Proposed Project Boundary
- Proposed Wastewater Treatment Plant
- Proposed Construction Compound
- Proposed Abbotstown Pumping Station
- Study Area (500m either side of proposed pipeline routes)
- Post Primary Within Study Area
- Primary Schools Within Study Area

Greater Dublin Drainage

Rev.	Date	Purpose of revision	Drawn	Check'd	Rev'd	Appr'd
0	11/04/2018	Final	GF	SM	MR	MR

JACOBS

TOBIN Patrick J. Tobin & Co. Ltd.

Client

UISCE EIREANN | IRISH WATER

Project

Greater Dublin Drainage Project

Drawing Title

Figure 6.9 - Primary and Secondary Level Schools within the Proposed Project Study Area

Drawing Status: **Final**

Scale @A3	1:75,000
Jacobs No.	32102902
Filepath	P:\1. Projects\3. Public\B. AWARDED PROJECTS\3-001 GDDS\3-031 GDD 2018\March 2018\Figure 6.9 Schools within the study area.mxd
Drawing No.	32102902-EIAR-609

This drawing is not to be used in whole in or part other than for the intended purpose and project as defined on this drawing. Refer to the contract for full terms and conditions.